


Concept plans for consultation - Landscape Plan - plans subject to change

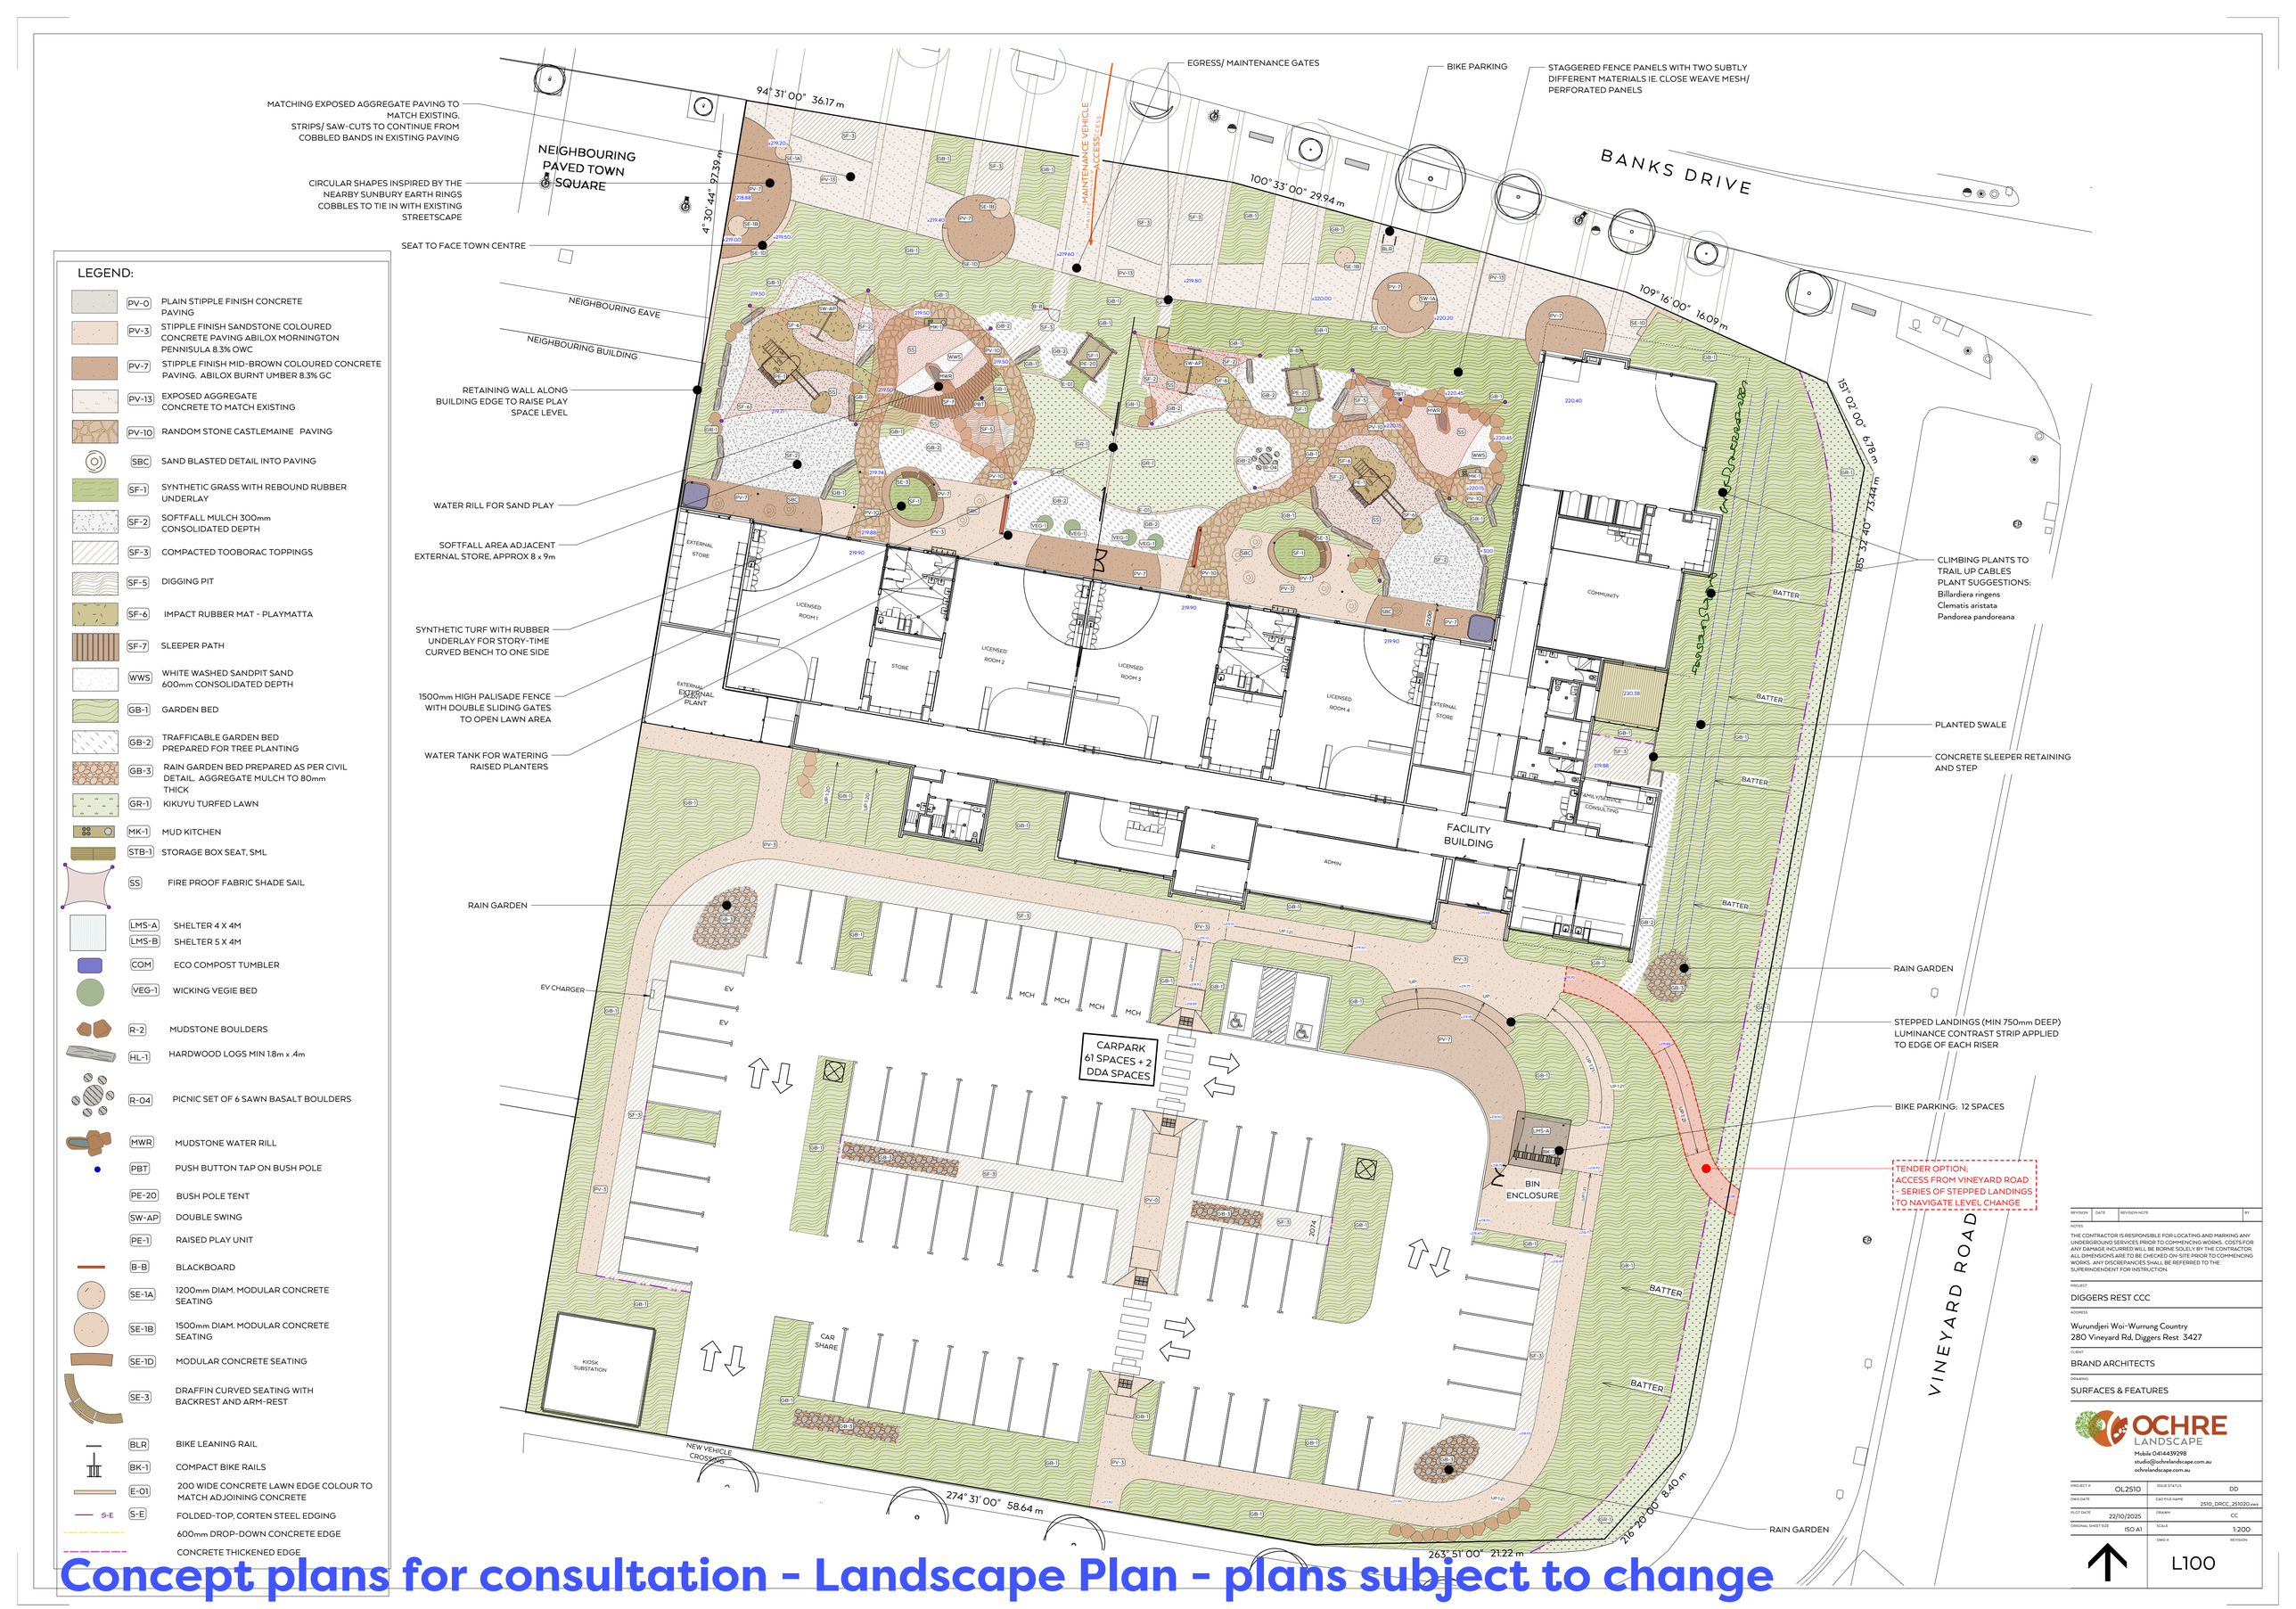

REV	DESCRIPTION	DATE
1	DD ISSUE	22/10/25

Read in conjunction with all project drawings, schedules and specifications. All products and materials to be installed strictly in accordance with the manufacturer's requirements. Verify all dimensions on site before any work or shop drawings. Do not scale off drawings. Immediately inform lead consultant of any discrepancies.

Brand Architects
Wurundjeri Country
Level 8, 176 Wellington Parade
East Melbourne, Victoria, 3002
Telephone: 03 9419 3500

JOB NO.5242

DRCCC
WURUNDJERI WOI-WURRUNG COUNTRY
280 VINEYARD ROAD
DIGGERS REST VIC 3427

SITE - PROPOSED PLAN

QA STATUS:	TK	DRAWN:	GH
DATE:	04/09/25	SCALE@A1:	1 : 200

A061 [DD1]

Concept plans for consultation - Site Plan - plans subject to change

We acknowledge and pay respect to the past, present and future Traditional Custodians and Elders of this nation and the continuation of cultural, spiritual and educational practices of Aboriginal and Torres Strait Islander peoples.