


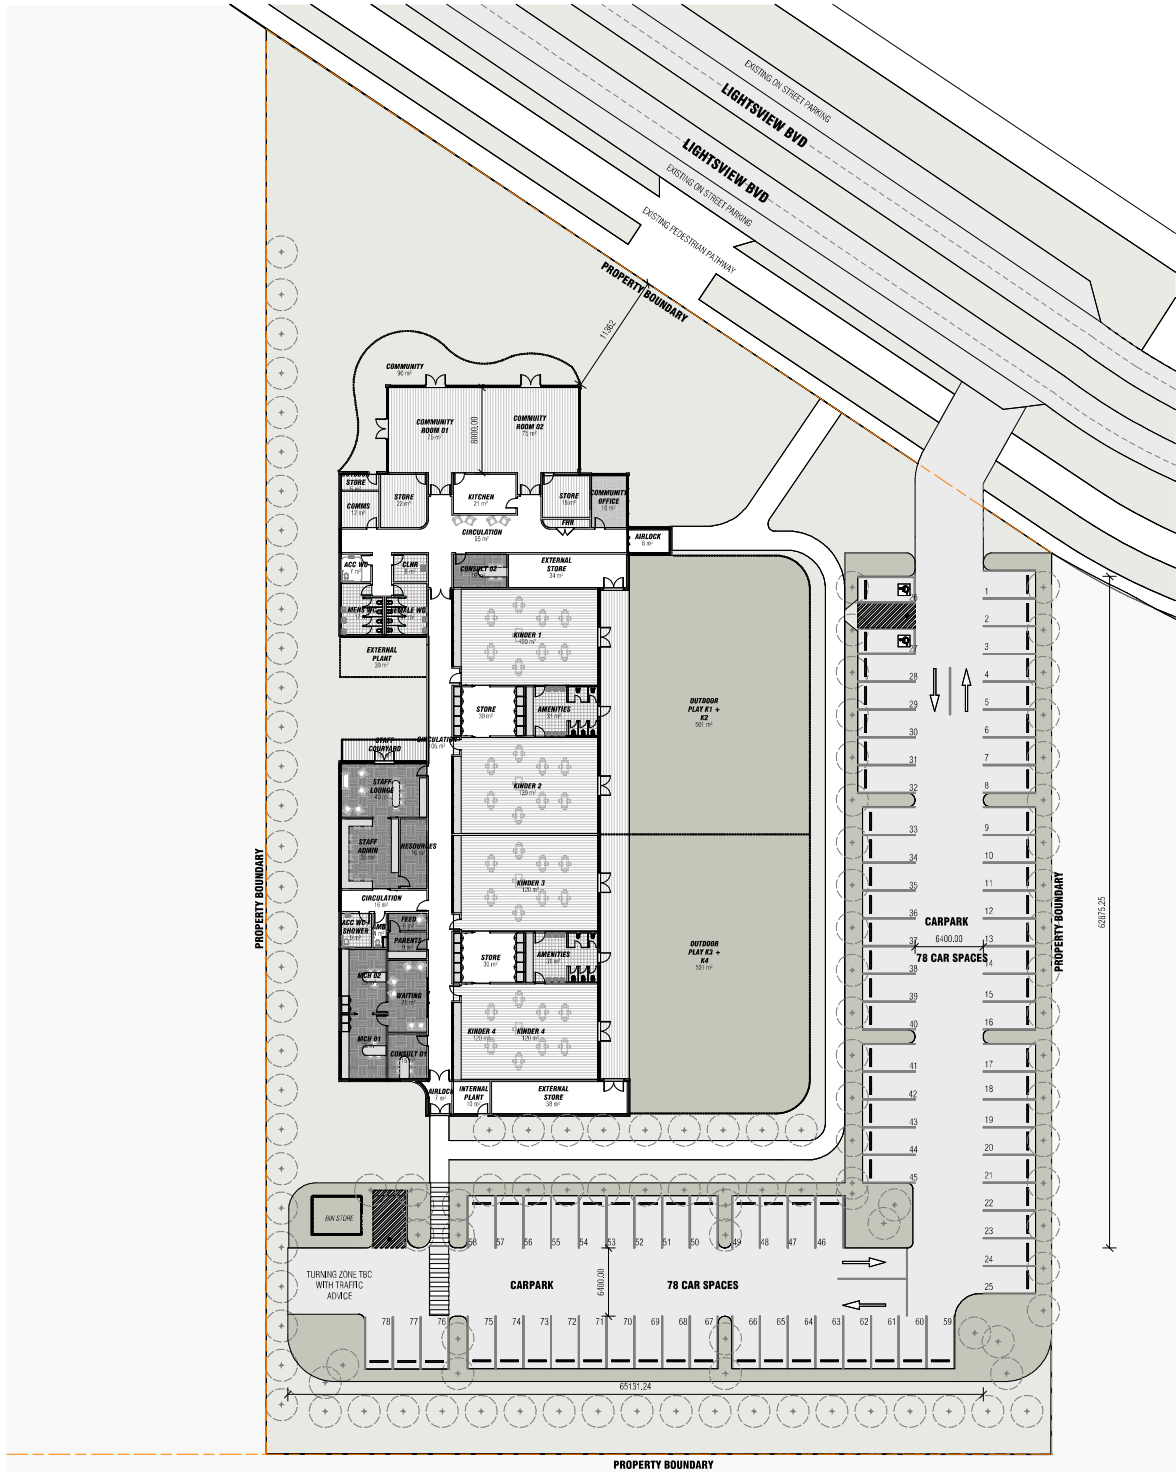

AREA CALCULATIONS:

ASPHALT: 2051m²

CIRCULATION: 220m²

2025.01.15	SCHEMATIC ISSUE	E
2025.01.14	SCHEMATIC ISSUE	D
2024.12.11	SCHEMATIC ISSUE	C
2024.09.30	SCHEMATIC ISSUE	B
2024.09.23	SCHEMATIC ISSUE	A
Date	Description	Issue

**FOR INFORMATION
NOT FOR CONSTRUCTION**

THIS DRAWING IS IN COLOUR, IF YOU DO NOT HAVE A COLOURED VERSION YOU DO NOT HAVE ALL THE REQUIRED INFORMATION. THIS NOTE IS IN RED.

B

M

BREBANE
(07) 3257 9522
99 BROOKES STREET
FORTITUDE VALLEY
4008, QLD
www.bickerformasters.com.au

NOMATED ARCHITECT:

**ROCKBANK EAST
CHILDREN'S AND
COMMUNITY CENTRE**
City of Melton
58 Lightsview Blvd, Rockbank VIC

**CHILDREN'S AND COMMUNITY
CENTRE**
General Arrangement

Draw	Approved	Date	Scale
CT	BM	2025.01.15	1: 250 @ A1

**VERIFY ALL DIMENSIONS ON SITE BEFORE COMMENCING
ANY WORK OR MAKING SHOP DRAWINGS**

© COPYRIGHT: THESE DRAWINGS, EXCEPT AS THE COPYRIGHT THEREOF ARE THE PROPERTY OF BICKERFORM MASTERS AND ARE NOT TO BE REPRODUCED OR TRANSMITTED IN ANY FORM OR BY ANY MEANS, ELECTRONIC OR MECHANICAL, INCLUDING PHOTOCOPYING, RECORDING, OR BY ANY INFORMATION STORAGE AND RETRIEVAL SYSTEM, WITHOUT THE WRITTEN PERMISSION OF THE ARCHITECT. BICKERFORM MASTERS AND ITS ASSOCIATES ACCEPT NO LIABILITY FOR THE CONSEQUENCES OF ANY ACCIDENTS OR INJURIES ARISING FROM THE USE OF THESE DRAWINGS. ANY NECESSARY REQUEST A HARD COPY VERSION FOR INFORMATIONAL USE REQUIRED. DIMENSIONS IN PARENTHESIS TO SCALE.

1923 - AR-D1-01 **E**

ORIGINAL SHEET SIZE A1 PRINTED ON: 10/25/2025 8:45:50 AM
C:\Users\james.baker\OneDrive\Documents\1923 - AR-D1-01\1923 - AR-D1-01.dwg

GROUND LEVEL - FLOOR PLAN OPTION D

1: 250