



WEST MELTON RECREATION RESERVE, MELTON WEST

CONCEPT LANDSCAPE PLAN

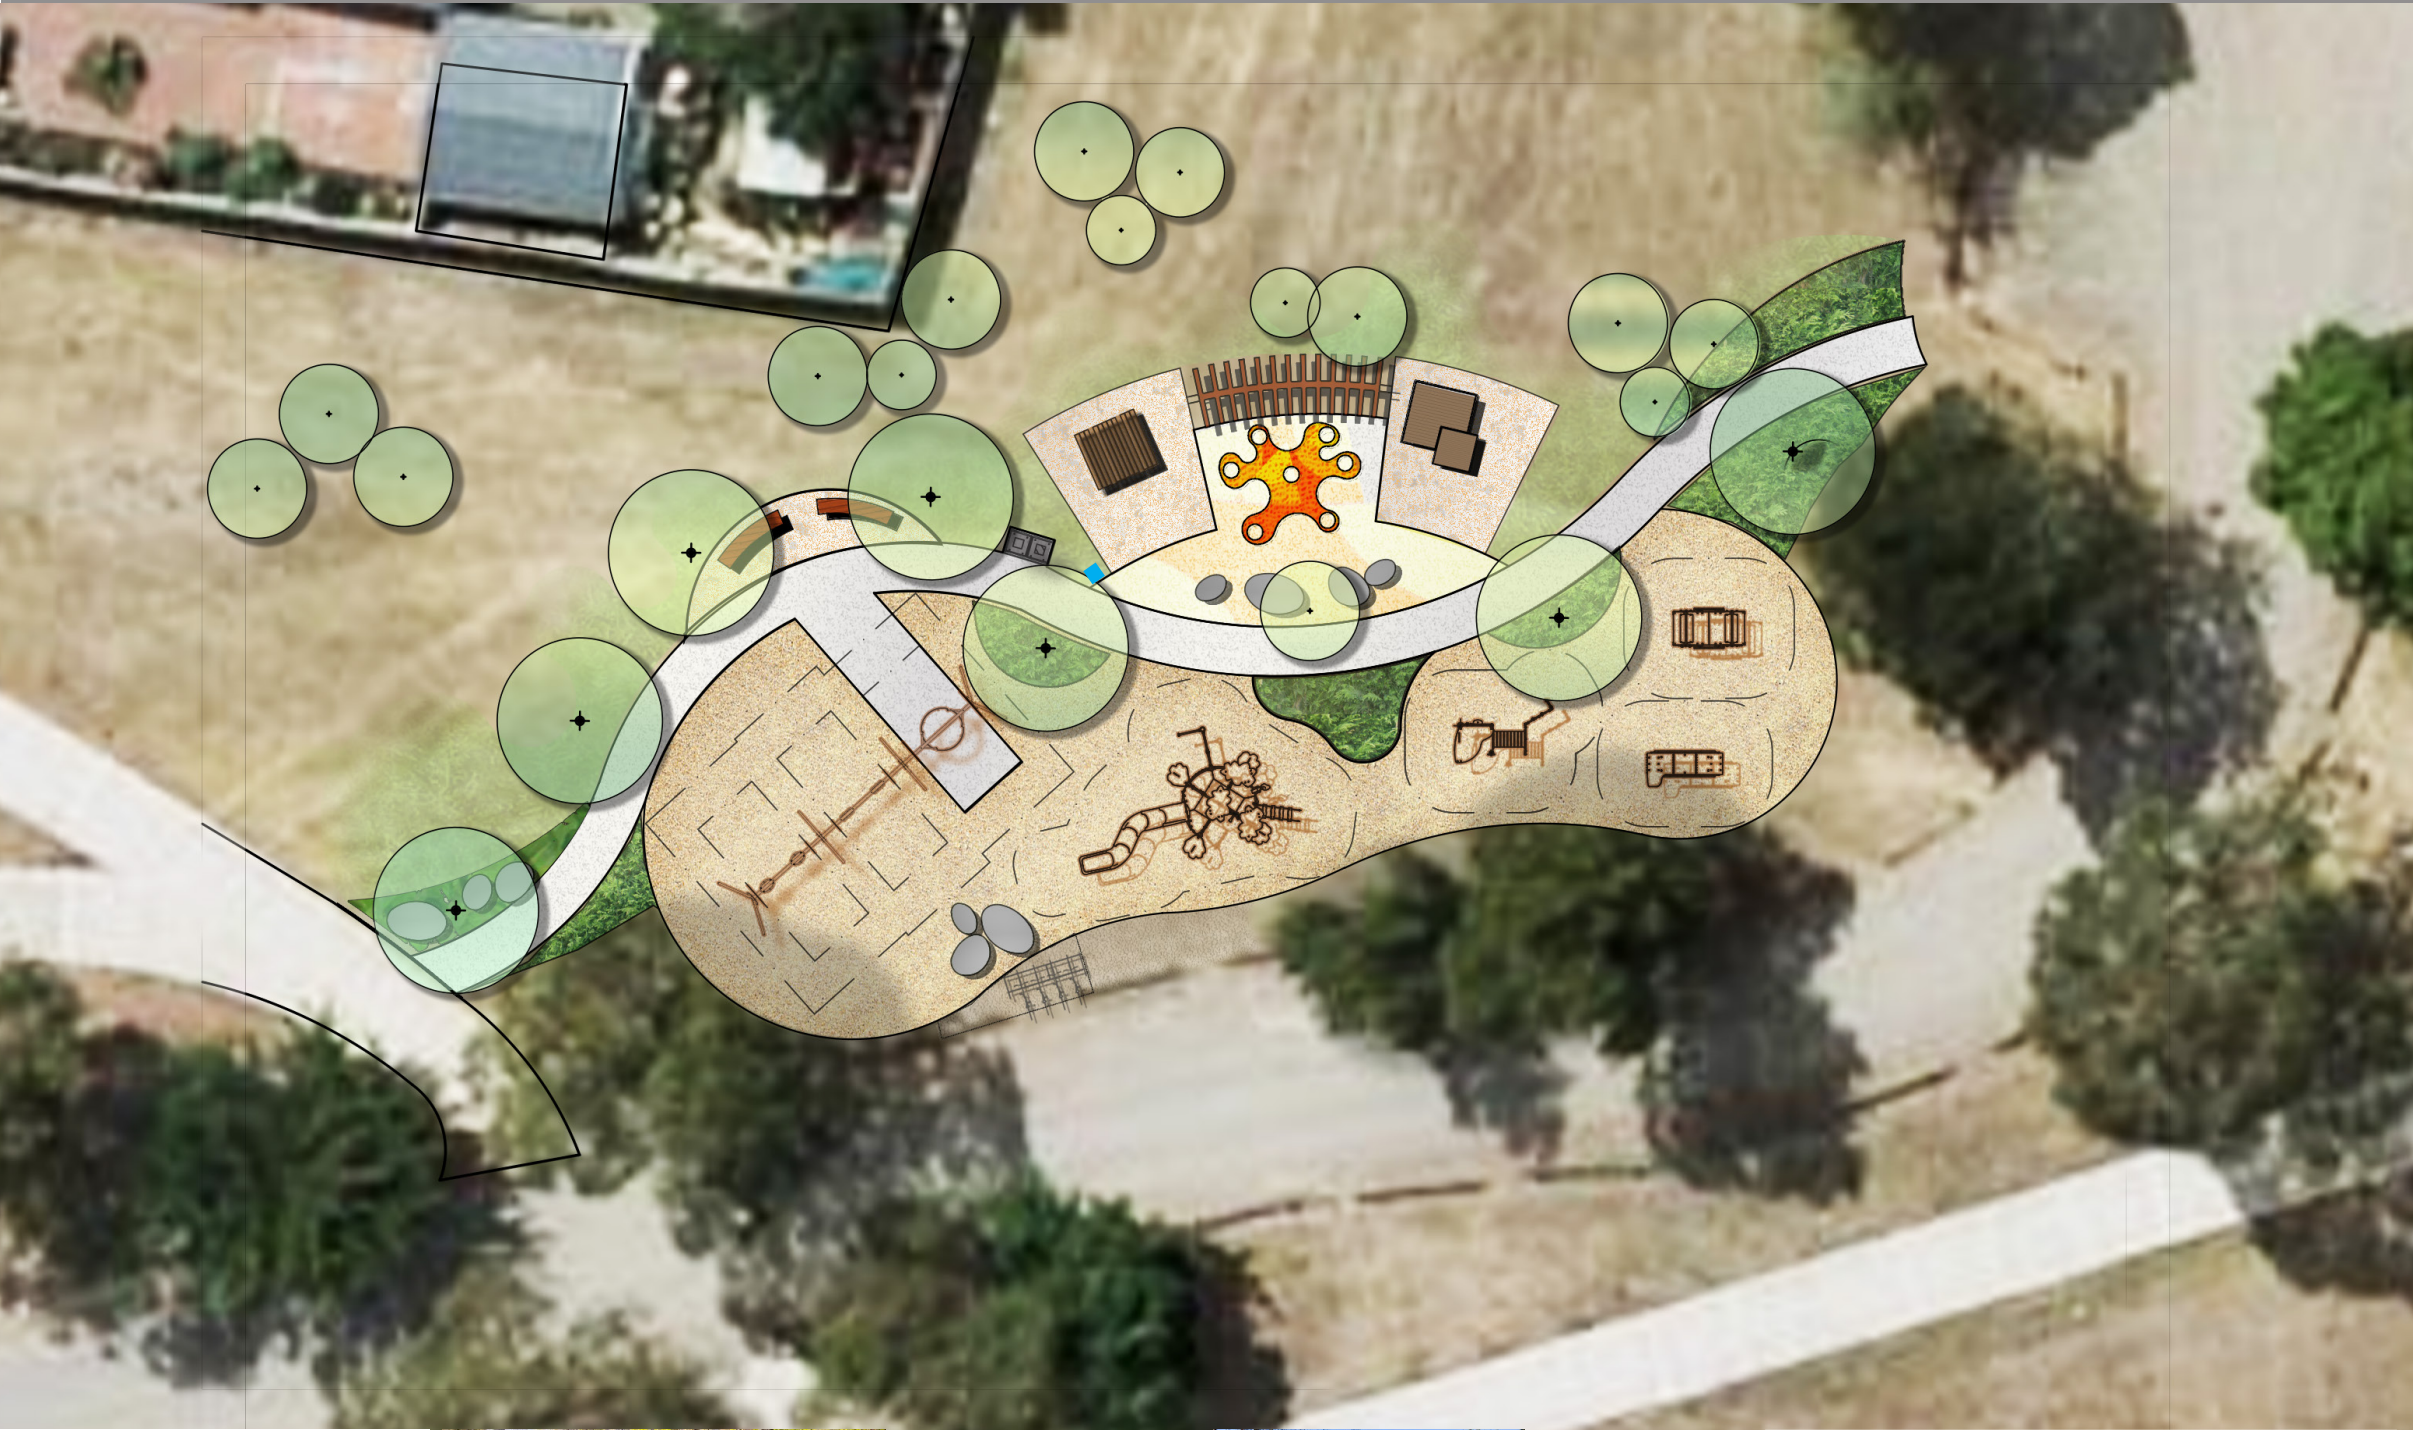

Legend

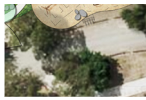

Existing trees



Existing concrete footpath



Existing unsealed road



Existing unsealed parking



Proposed trees



Proposed garden beds



Proposed kick-about area



Proposed concrete paths



Proposed park seats



Swings (2 toddlers + 2 straps)



Accessible basket swing



Spinner-roll-runner



4 Seat Springers



Multi-play unit with slide



Platforms seats



Pebble Seats



Toddlers tummy time area



Timber arbour connecting twin picnic shelters.




General & recycle bins



Drinking fountain.



Seats with backrest

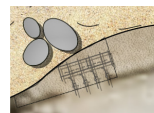

Grid Bike Rack

