


MELTON WEIR PARKLAND, WEIR VIEWS

FINAL LANDSCAPE PLAN



KEY PLAN

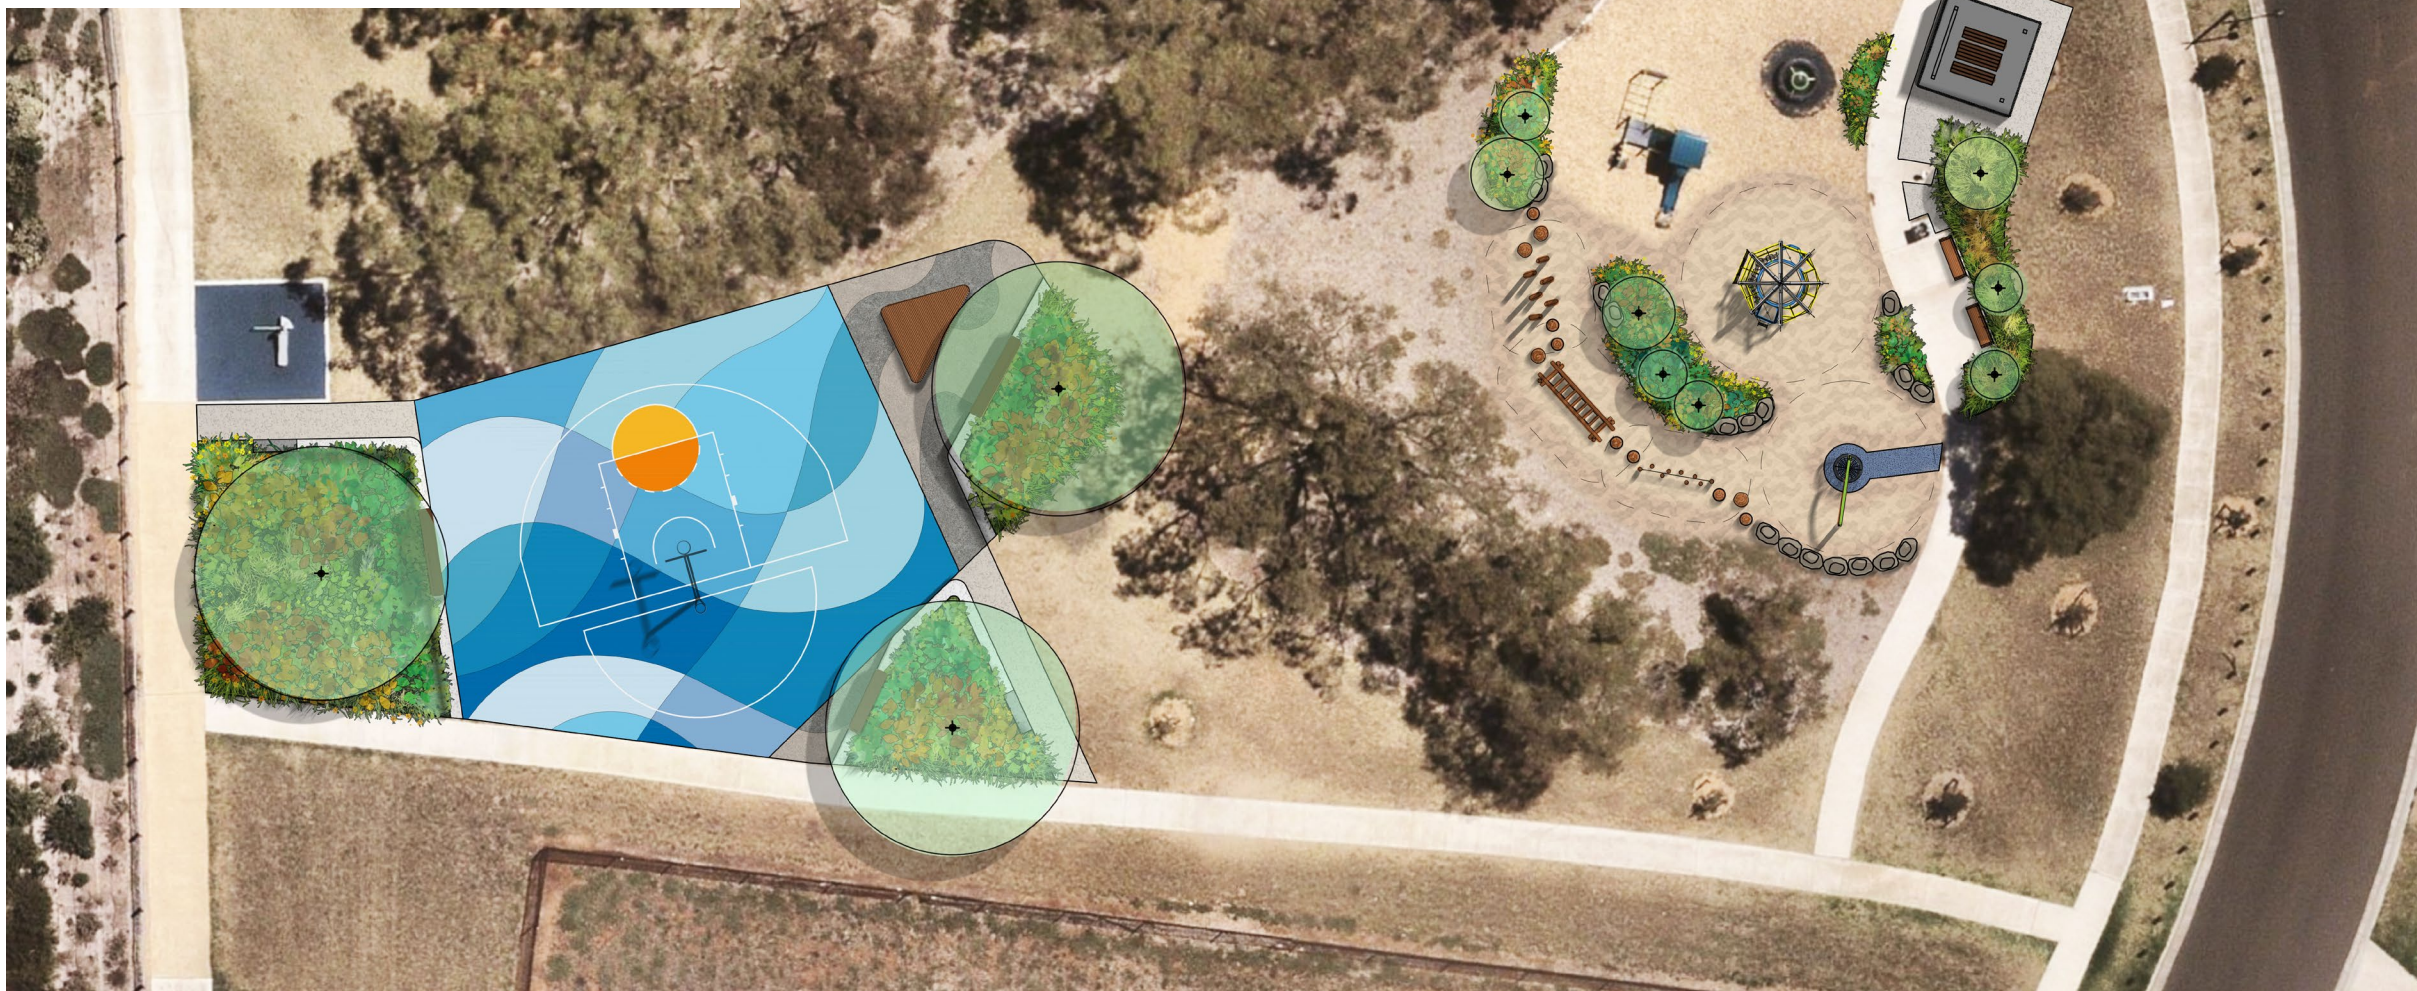

Legend

- Existing trees
- Existing concrete path
- Existing play equipment
- Existing fitness equipment
- Proposed tree
- Proposed garden bed
- Proposed shelter
- Relocated seating
- Proposed climbing structure
- Proposed basket swing
- Proposed stilts
- Proposed wobble bridge
- Proposed balancing unit
- Proposed concrete path
- Proposed multipurpose court (basketball & netball)
- Proposed seat platform
- Proposed concrete seat wall

