
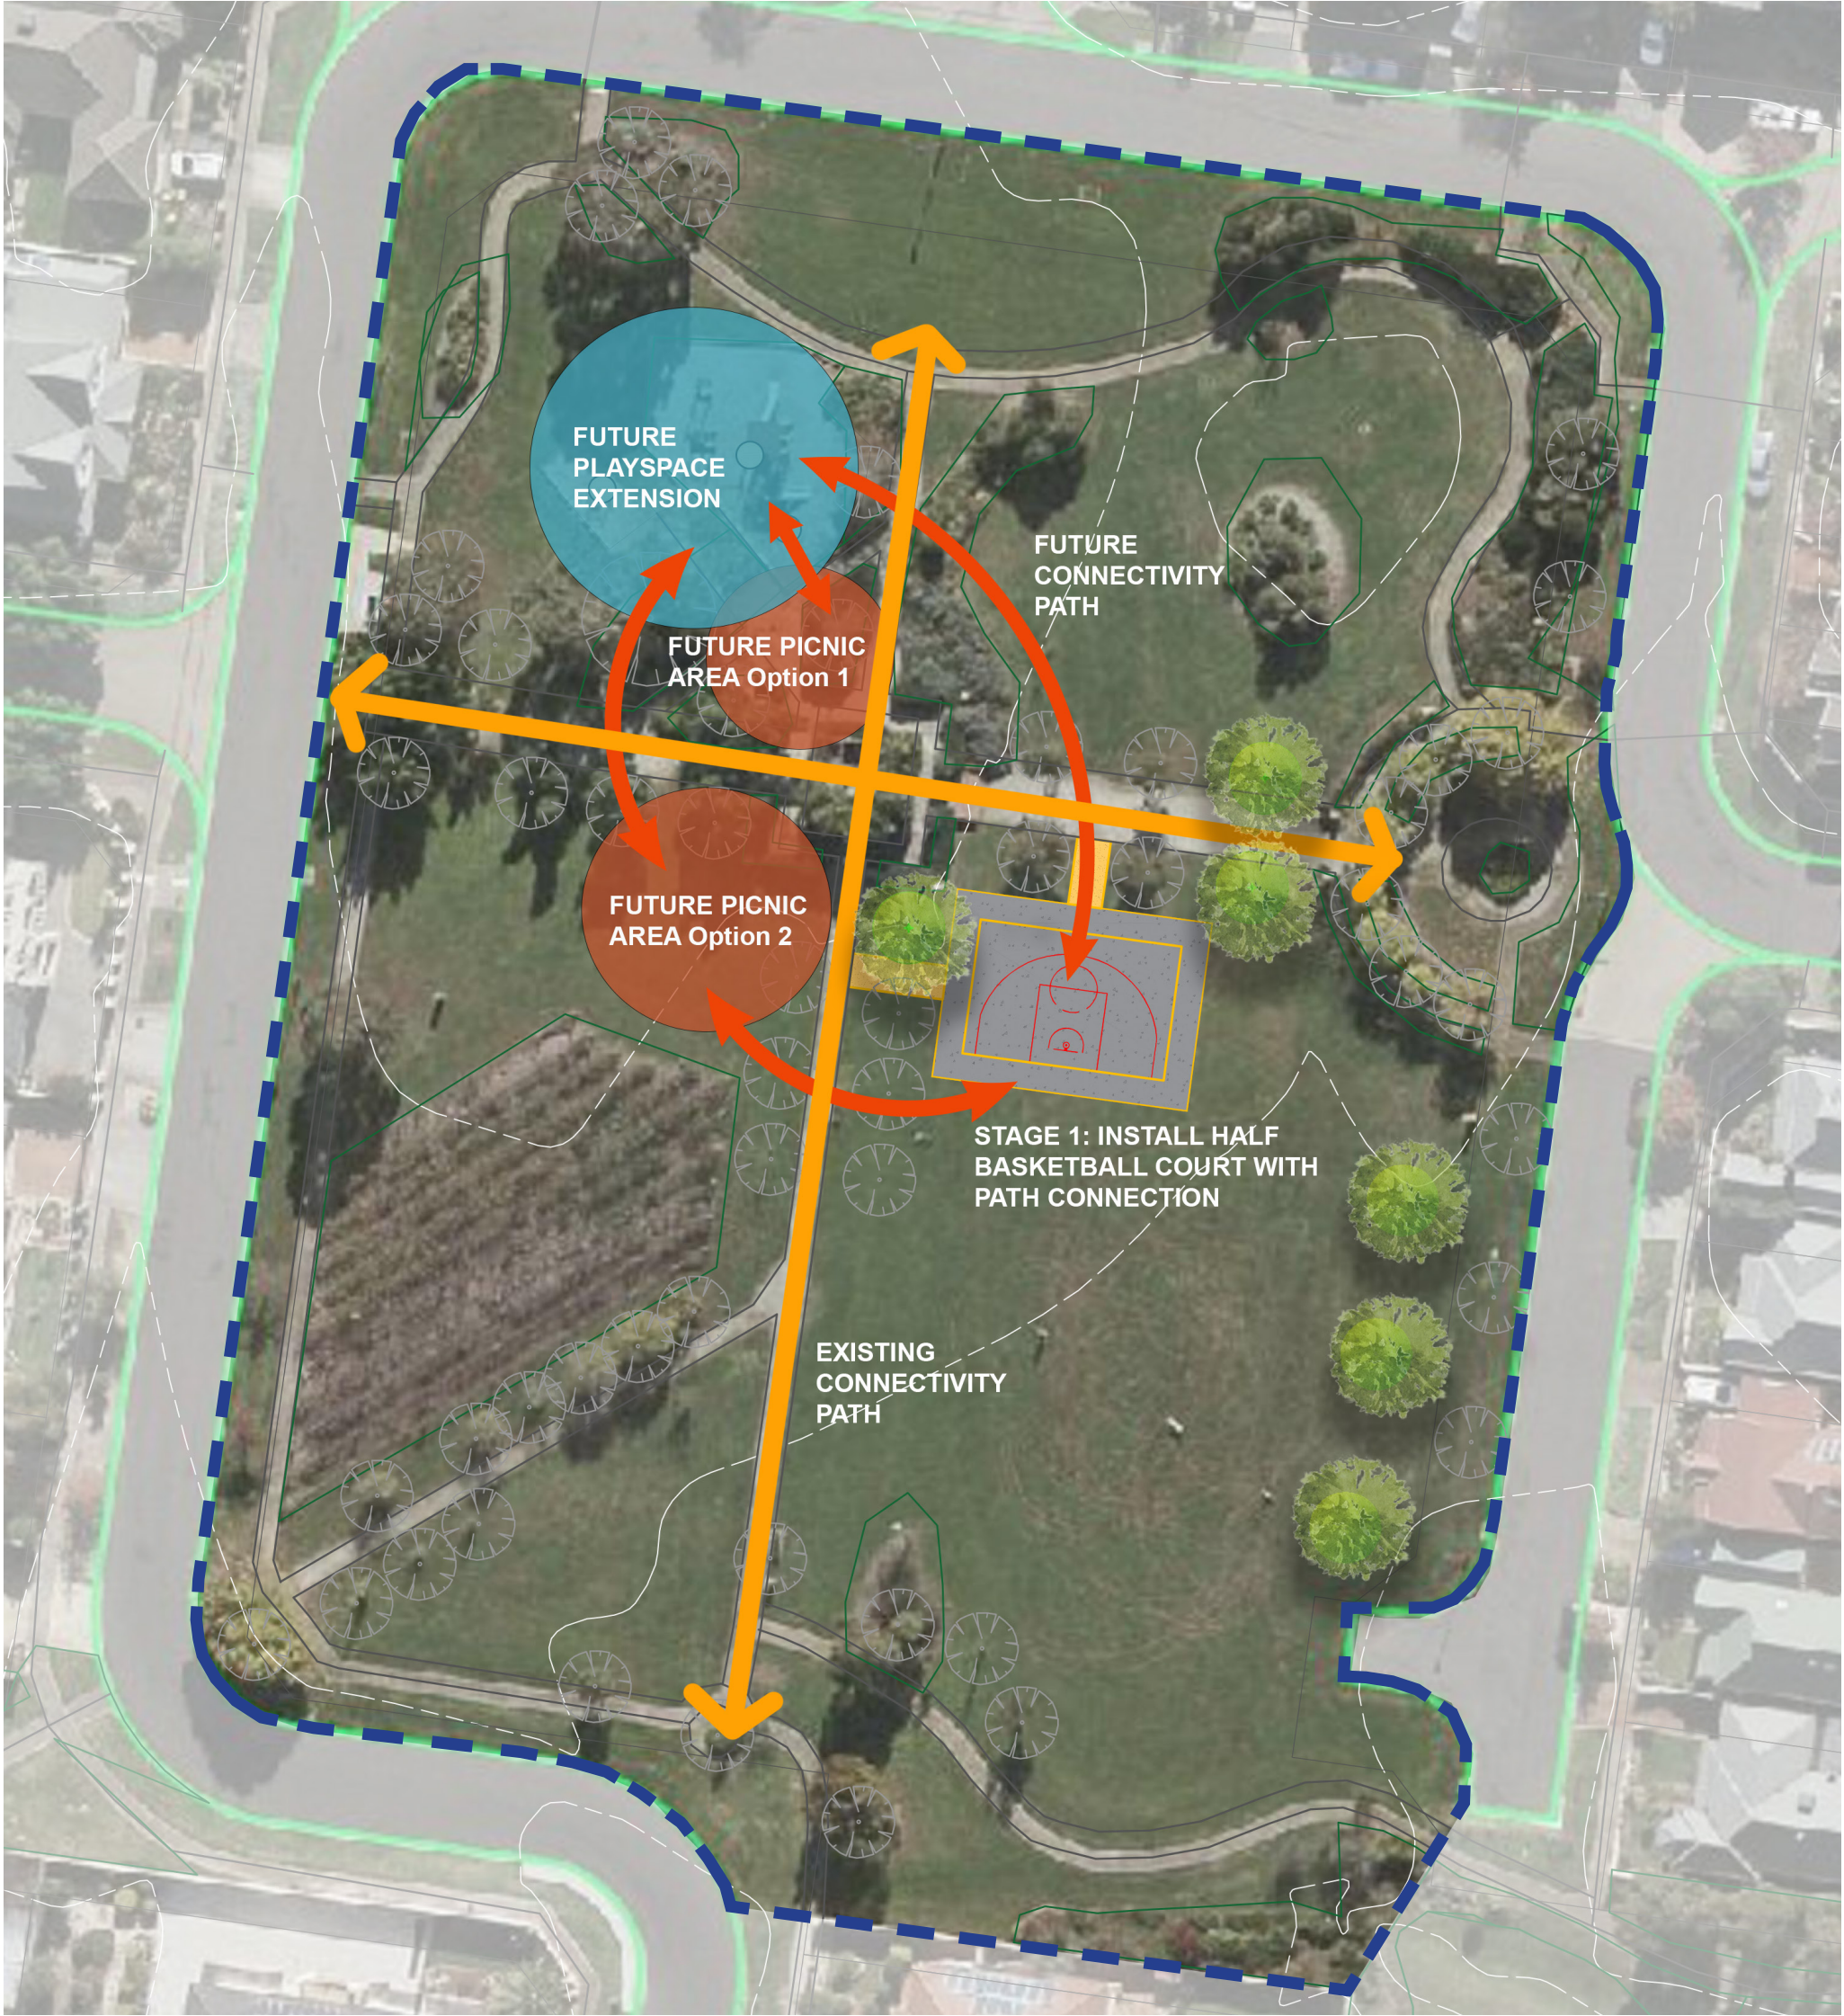
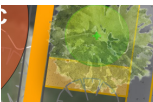


St. Georges Avenue Reserve, Caroline Springs

Upgrade Concept Plan

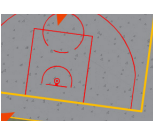

LEGEND- STAGE 1

-  Proposed trees
-  New connectivity gravel path
-  Proposed half basketball court

-  Existing connectivity path
-  Existing Trees

LEGEND- FUTURE STAGES

-  Future extension of playspace with additional play items
-  Future connectivity paths
-  Future picnic area with shelter, bbq and picnic setting

1: 250 @A1
1: 500 @A3

