




1

LEGEND

125mm THICK CONCRETE

NATURESTRIP REINSTATEMENT AS PER EXISTING CONDITIONS

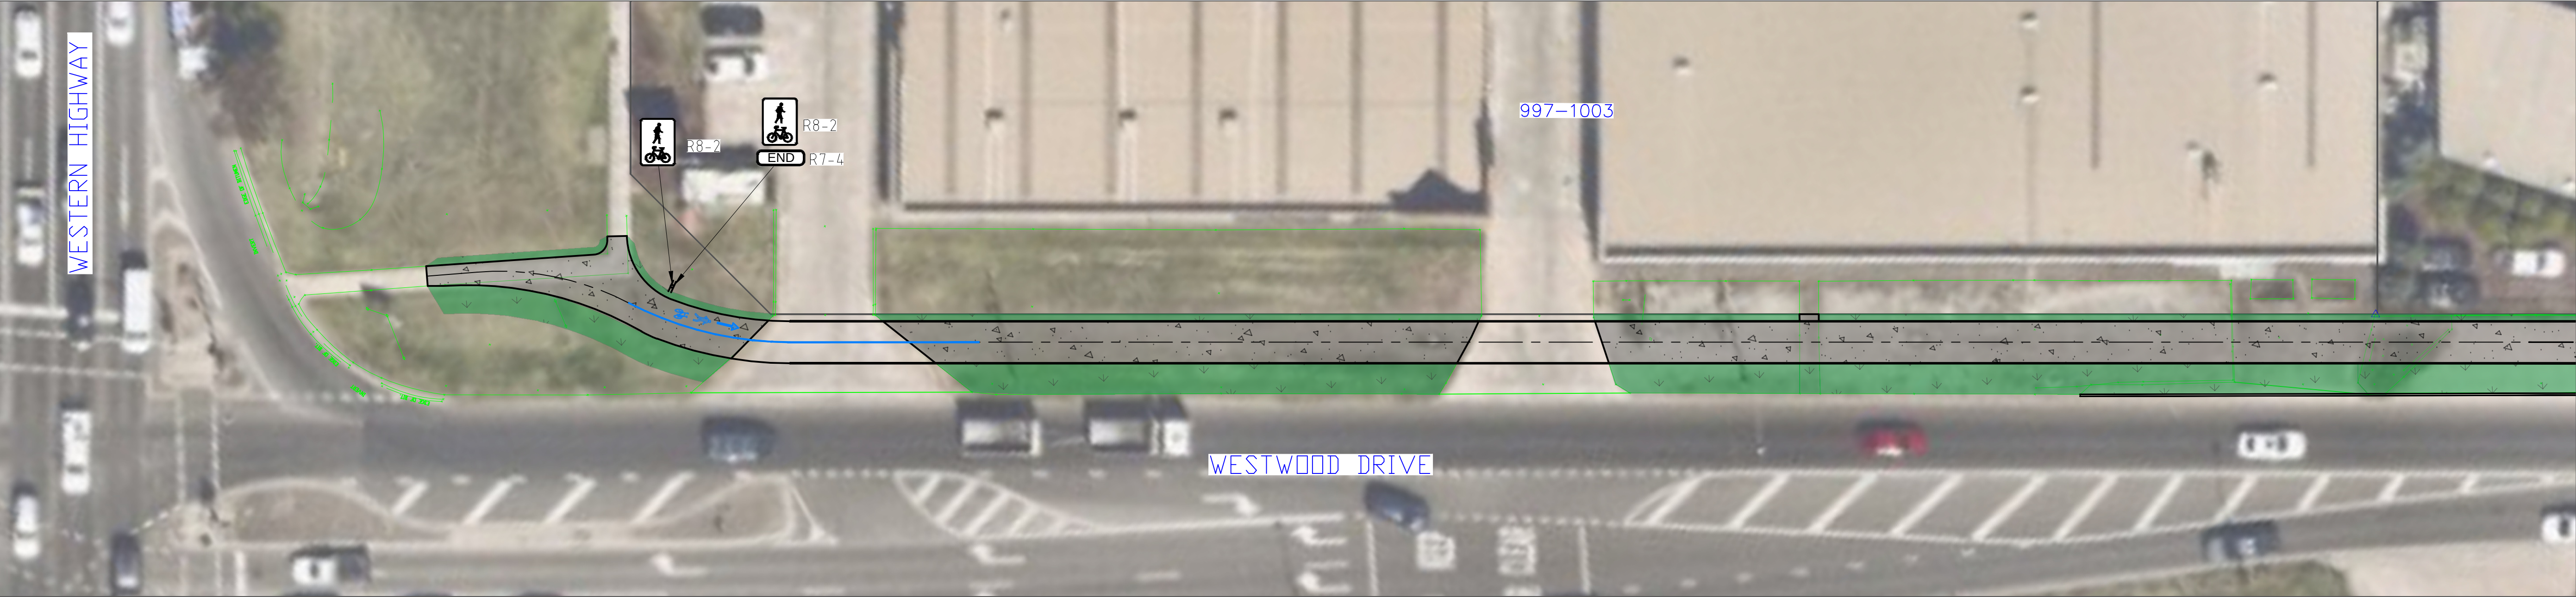

2

LEGEND

	125mm THICK CONCRETE
	NATURESTRIP REINSTATEMENT AS PER EXISTING CONDITIONS




3

LEGEND


125mm THICK CONCRETE

NATURESTRIP REINSTATEMENT AS PER EXISTING CONDITIONS

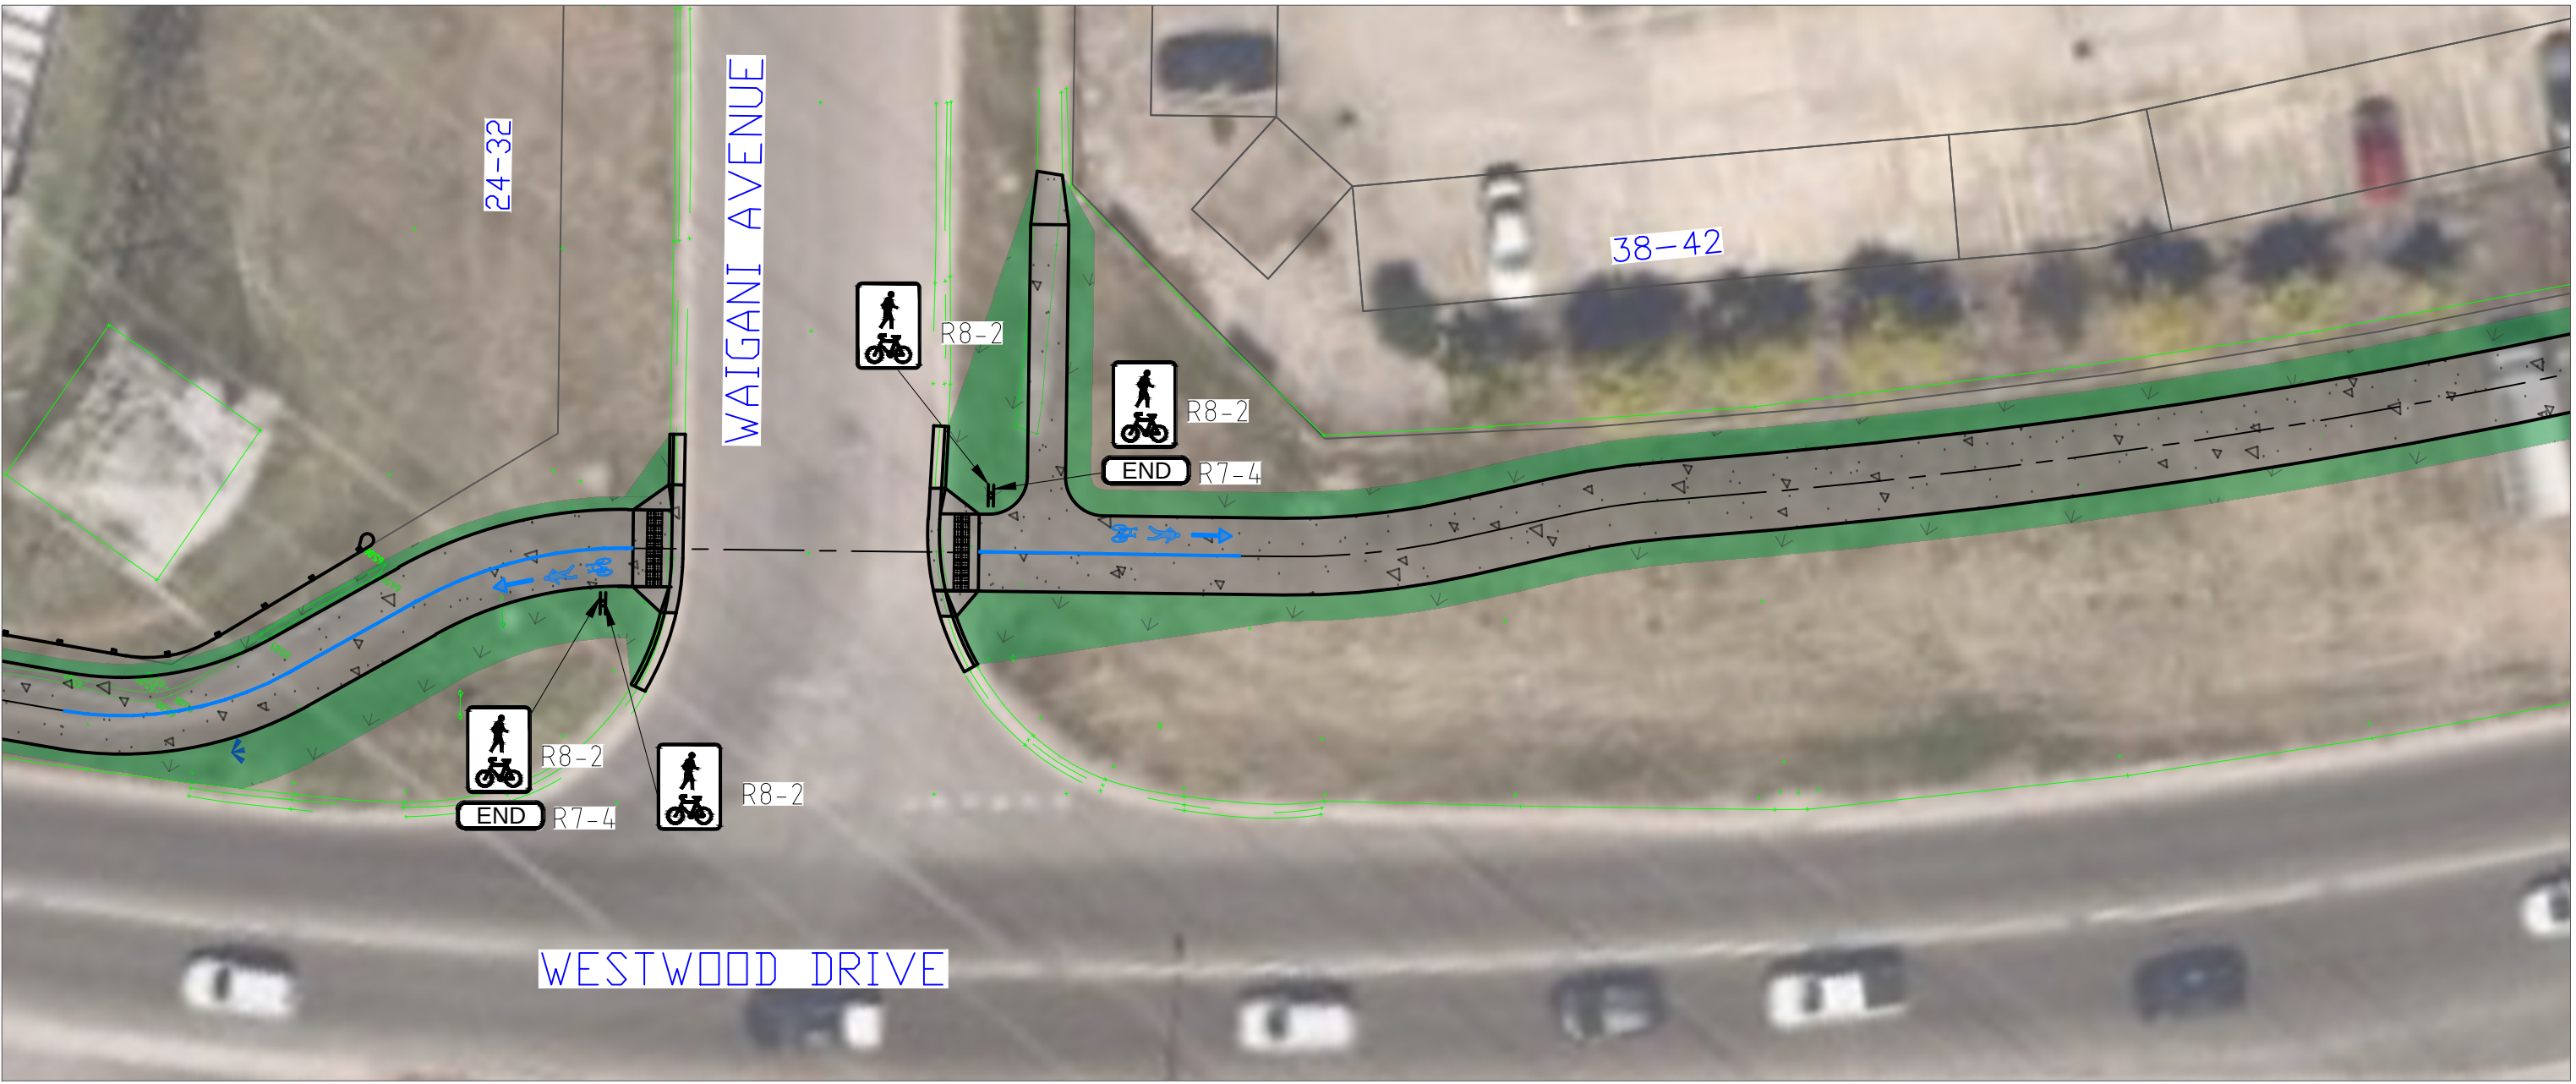

4

LEGEND	
	200mm THICK HEAVY DUTY CONCRETE
	125mm THICK CONCRETE
	200mm CLASS 2 CRUSHED ROCK
	NATURESTRIP REINSTATEMENT AS PER EXISTING CONDITIONS

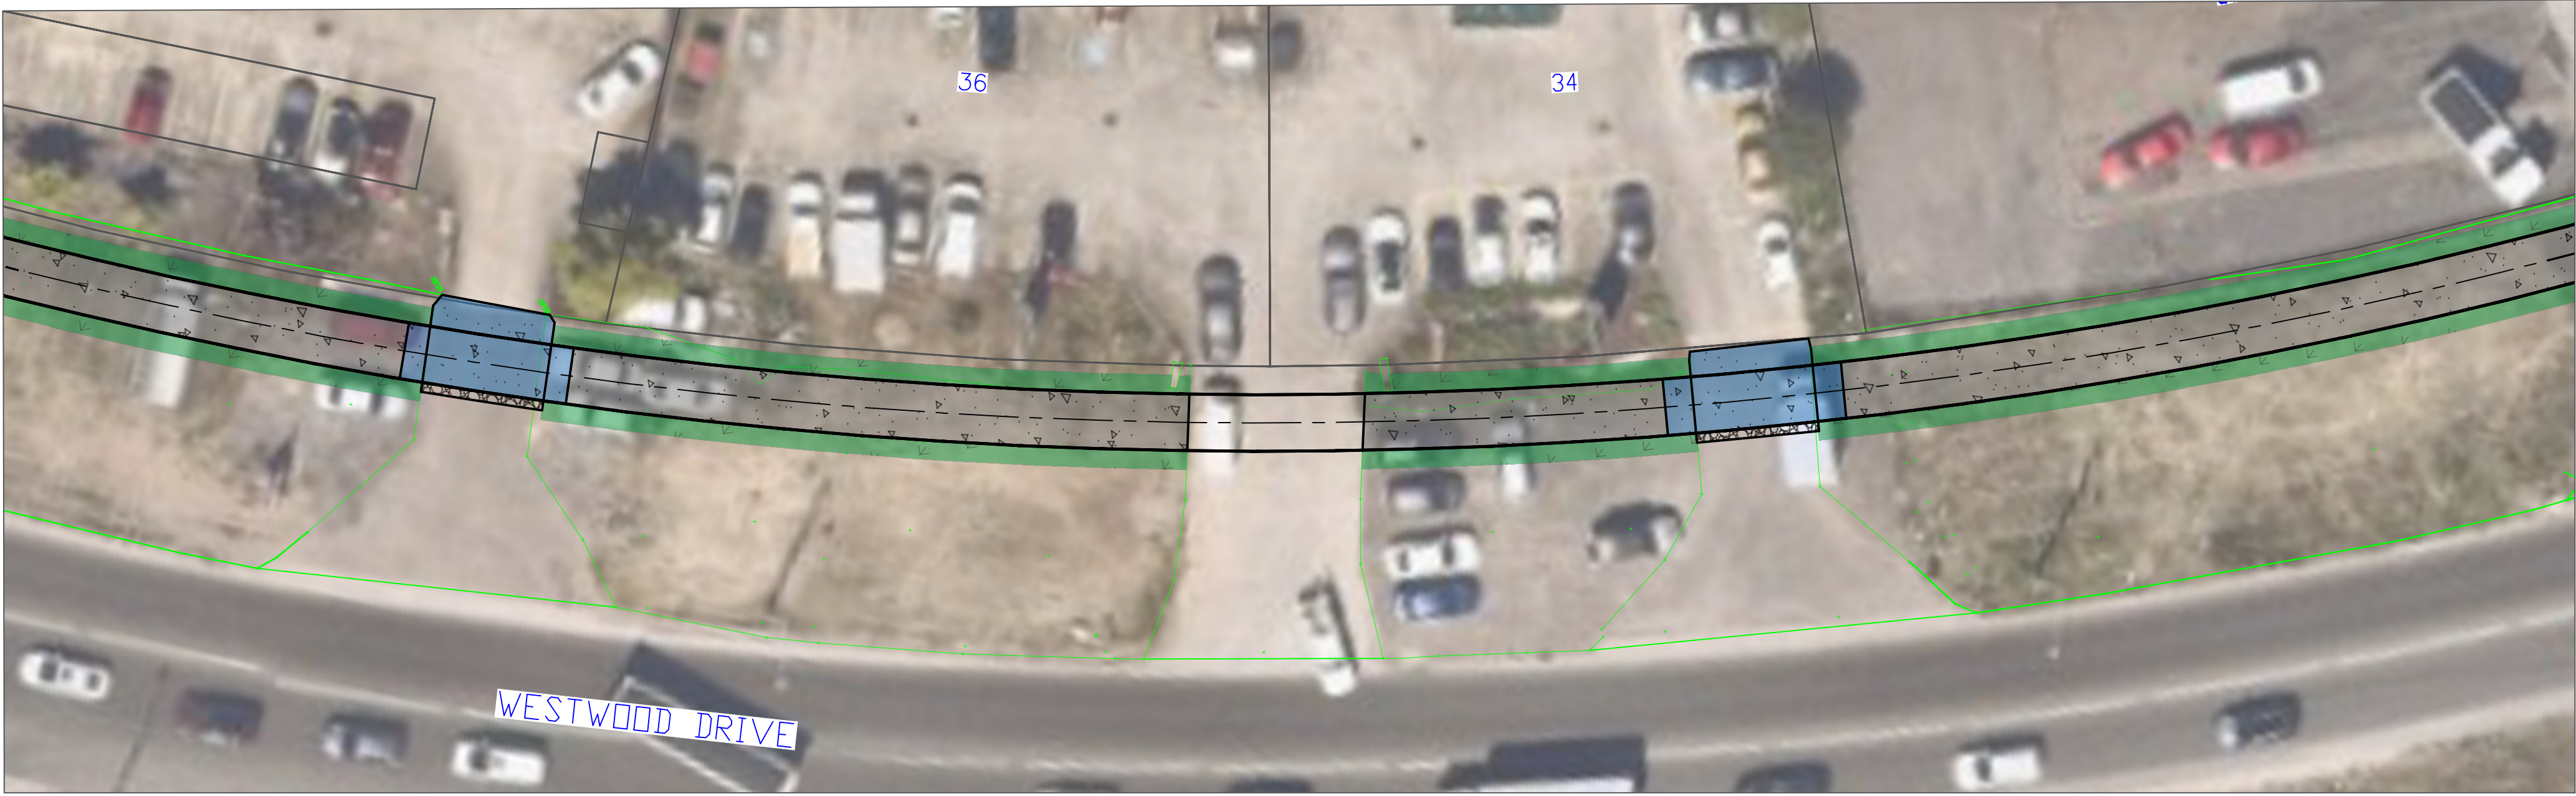

5


LEGEND

200mm THICK HEAVY DUTY CONCRETE

125mm THICK CONCRETE

200mm CLASS 2 CRUSHED ROCK

NATURESTRIP REINSTATEMENT AS PER EXISTING CONDITIONS

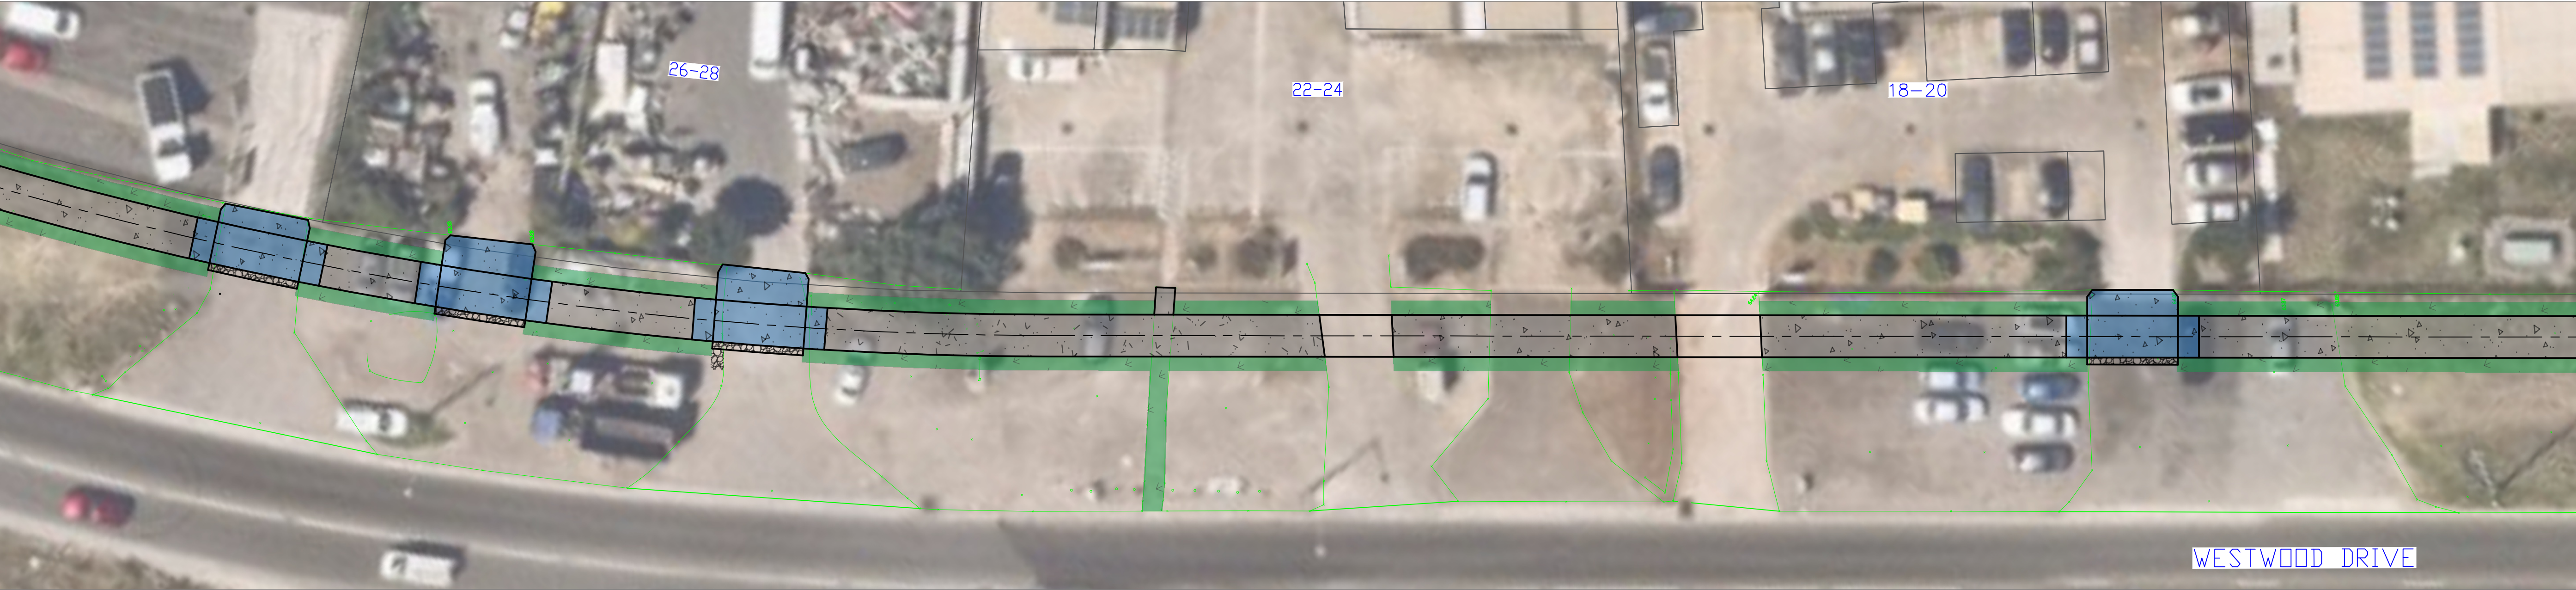

6


LEGEND

200mm THICK HEAVY DUTY CONCRETE

125mm THICK CONCRETE

200mm CLASS 2 CRUSHED ROCK

NATURESTRIP REINSTATEMENT AS PER EXISTING CONDITIONS

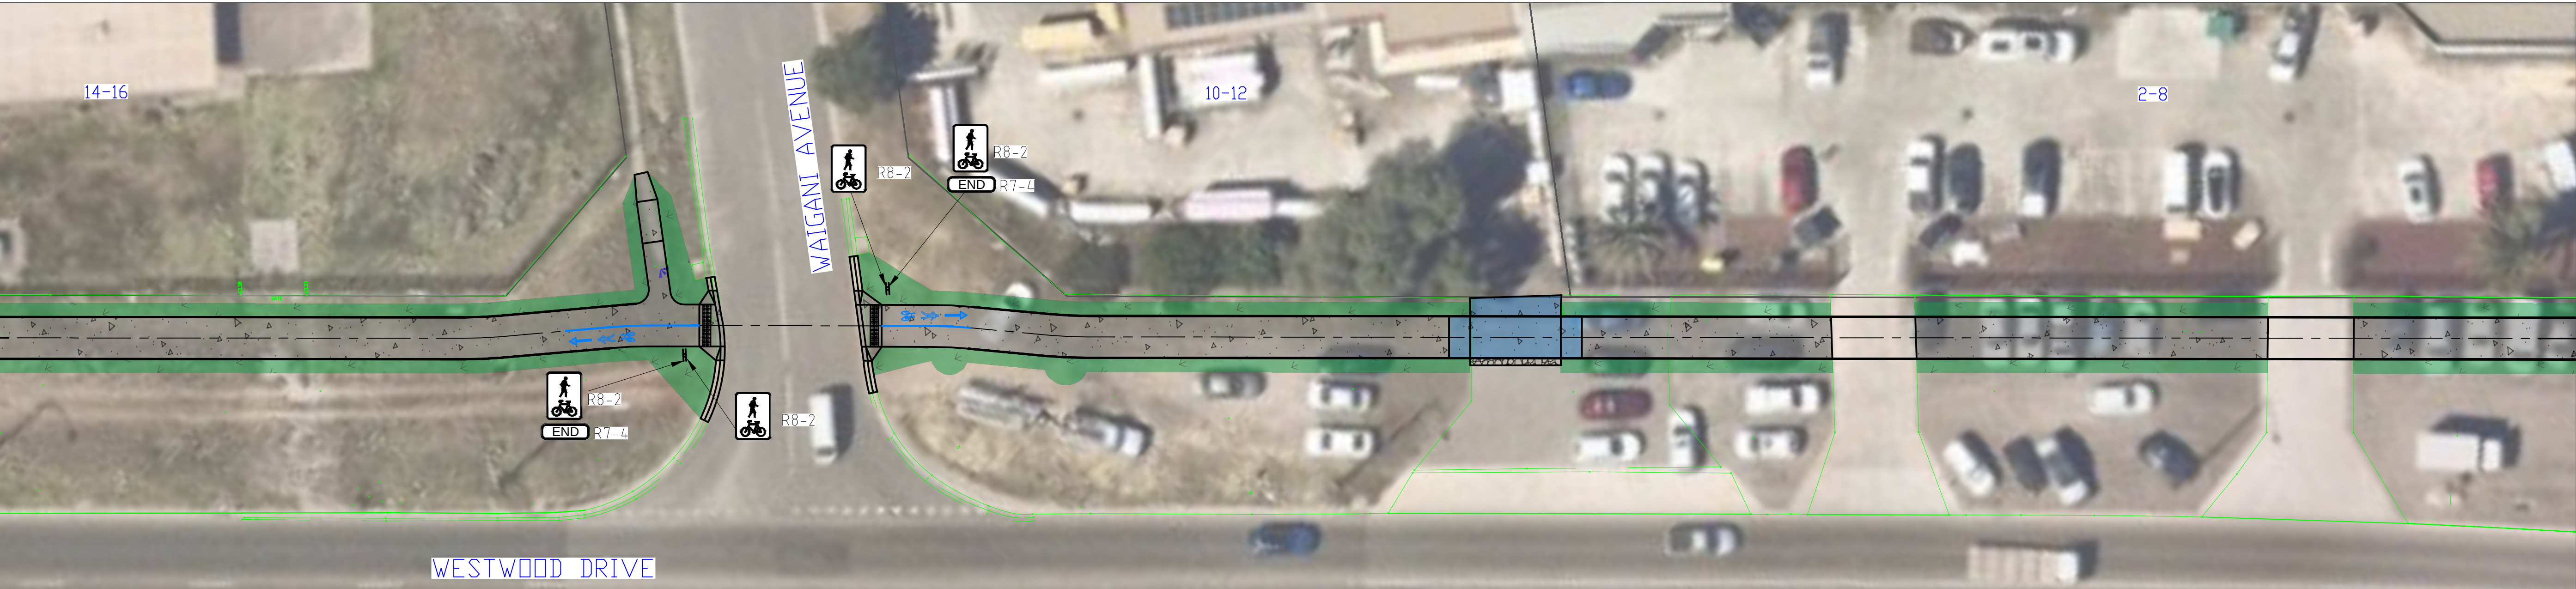


7

LEGEND

125mm THICK CONCRETE

NATURESTRIP REINSTATEMENT AS PER EXISTING CONDITIONS

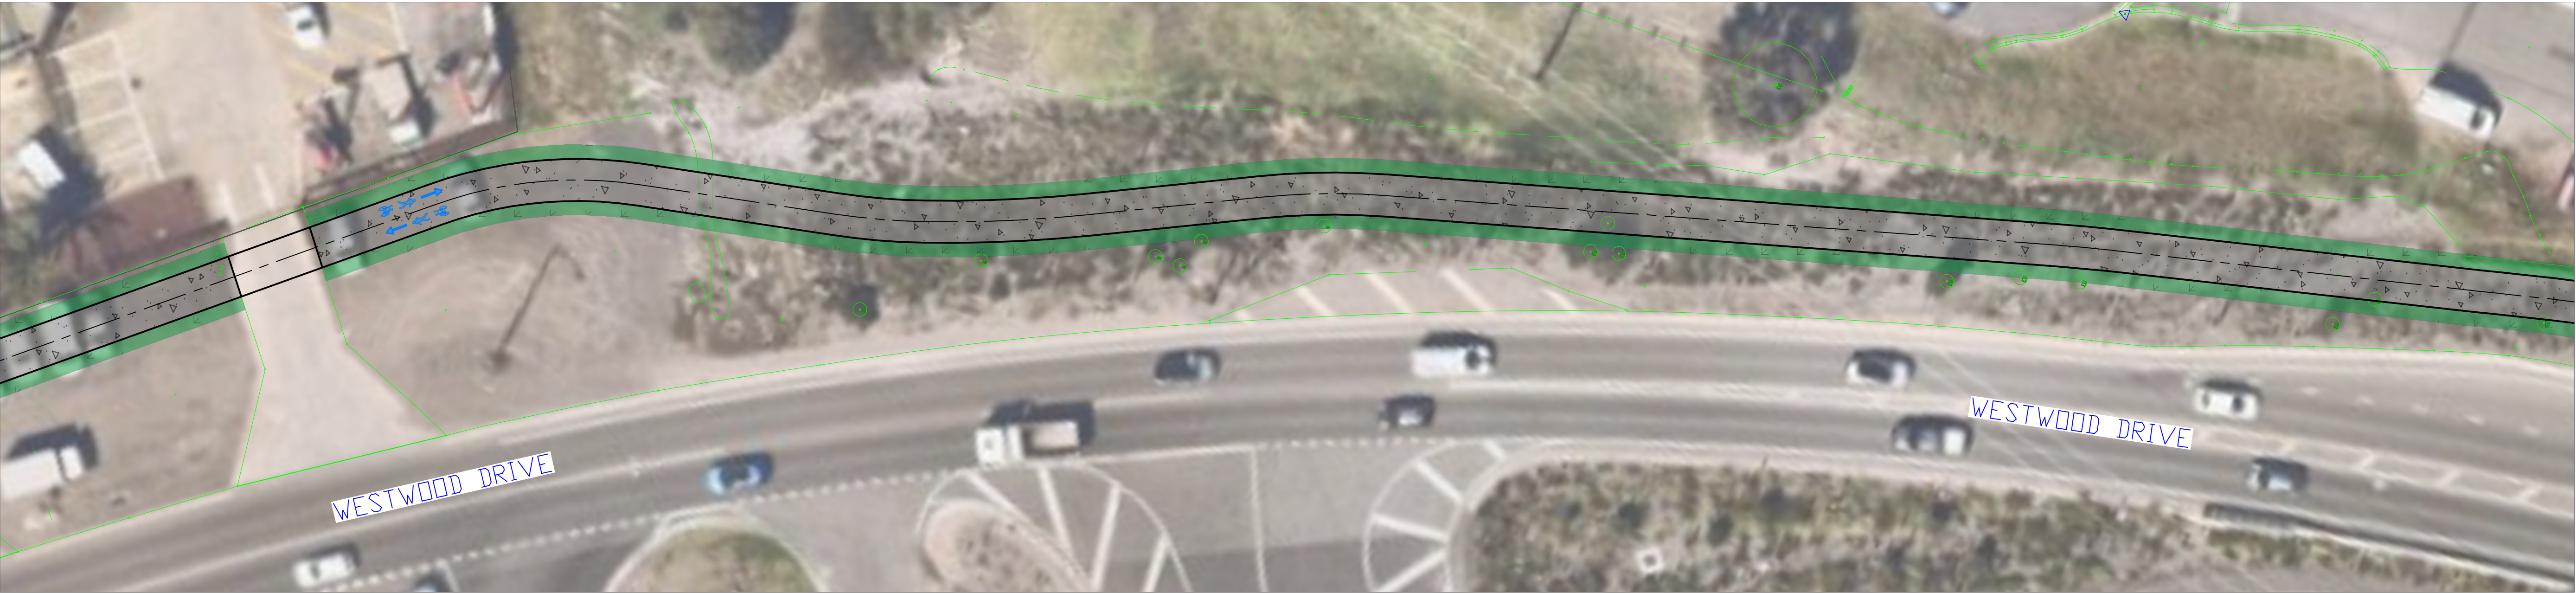

LEGEND

	125mm THICK CONCRETE
	NATURESTRIP REINSTATEMENT AS PER EXISTING CONDITIONS

